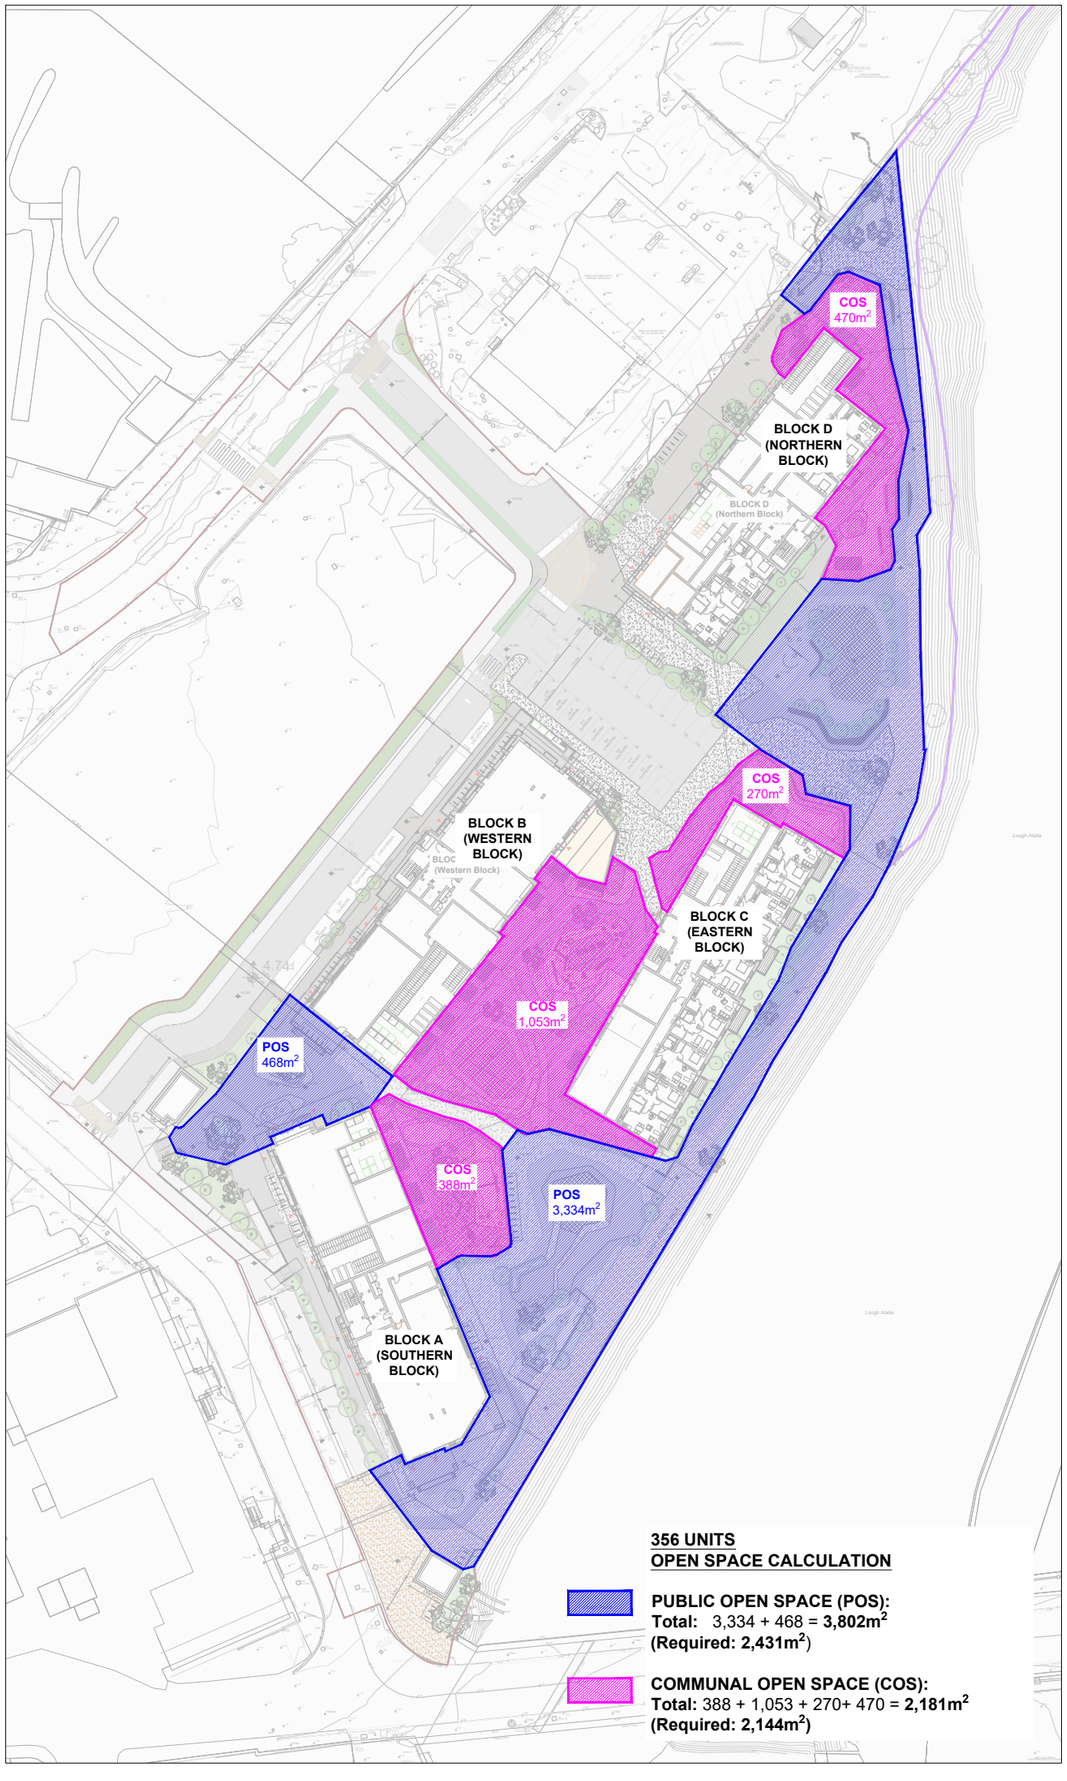

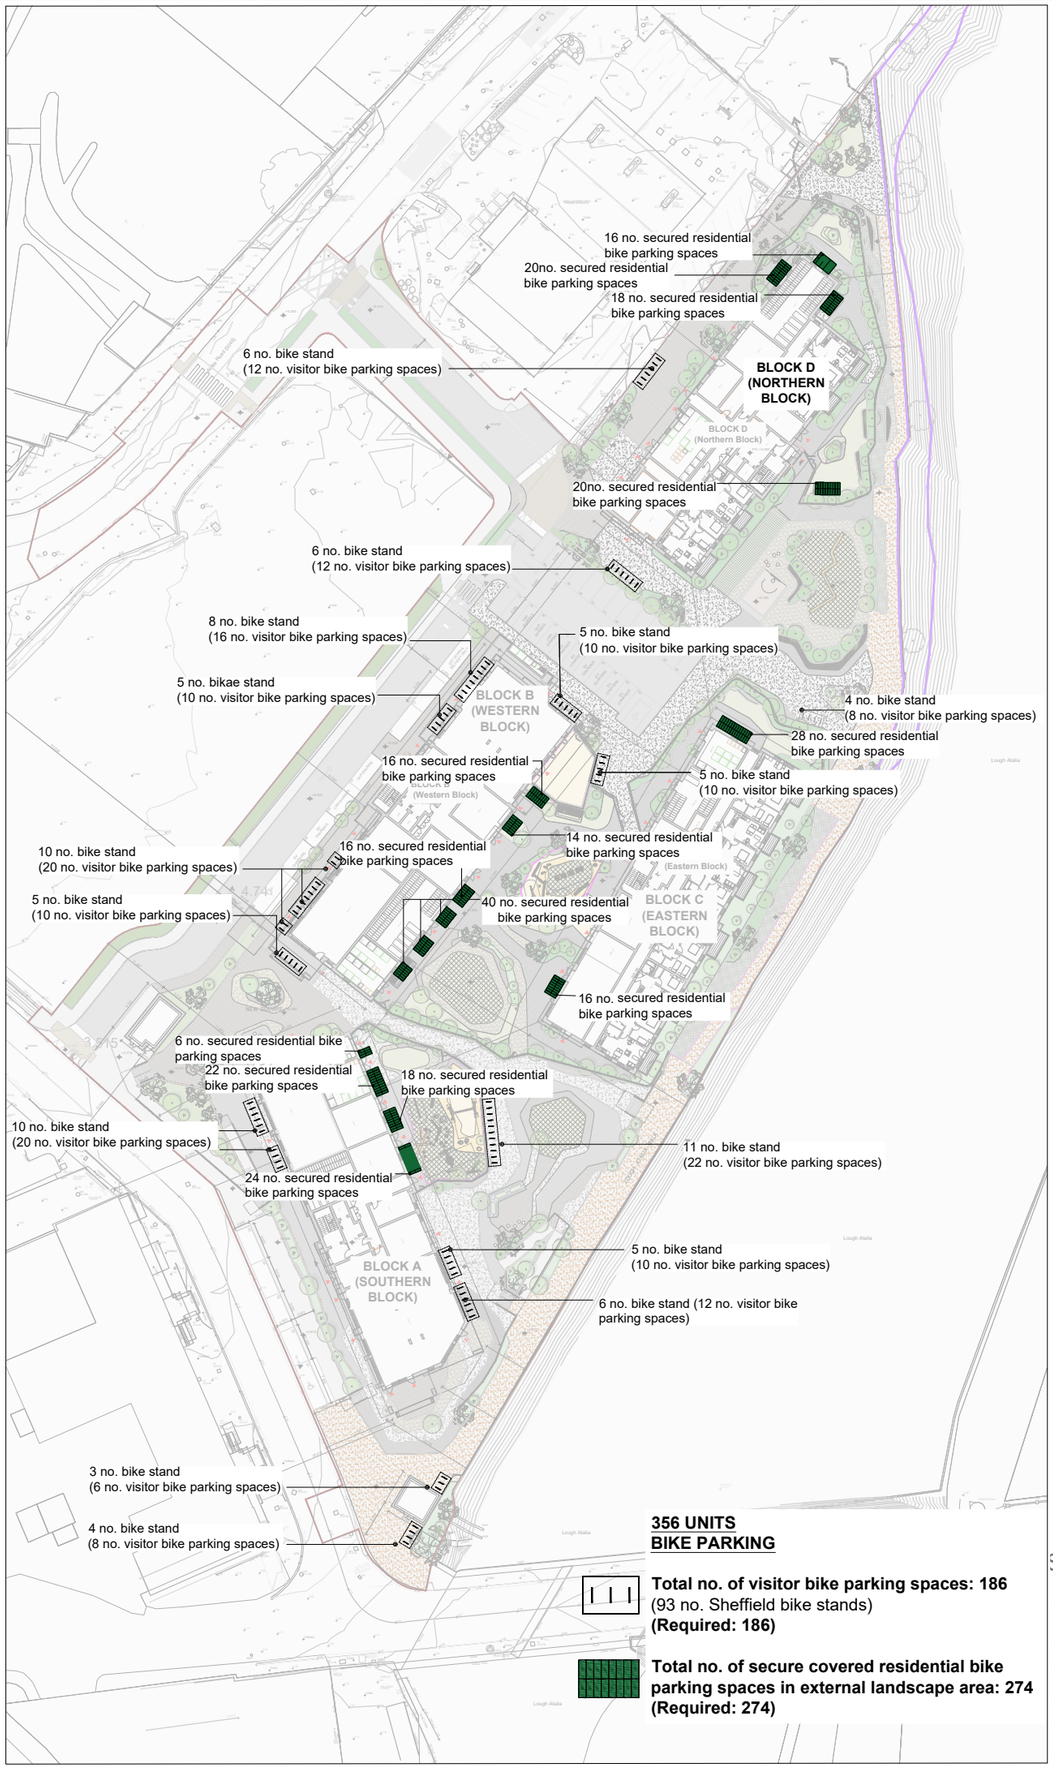

LEVEL NOTES

EX+	Existing Level
TL+	Top of Landscape Finish
TP+	Top of Paving
TC+	Top of Coping
TW+	Top of Walls
TE+	Top of Edging

STEPHEN **DIAMOND** ASSOCIATES
CHARTERED LANDSCAPE ARCHITECTS
27 Frederick Street South, Dublin 2 tel: 01 6775670
email: mail@sdacla.ie fax: 01 6775669

Client:	The Land Development Agency Ireland
Project:	Galway Port LRD
Title:	Open Space & Bike Parking
Date Issued:	2025-09-11
Drg No:	24-612-SDA-PD-DR-GF-005
Scale:	1:1000 @ A3
Drawn:	NL/HO
Purpose:	Planning
Checked:	SD